ELECTRIC METERING

3 - TENANT	100 AMP
1 - HOUSE	100 AMP
MAIN SERV.	400 AMP

NOTE:
SODIUM VAPOR NIGHT LIGHTING

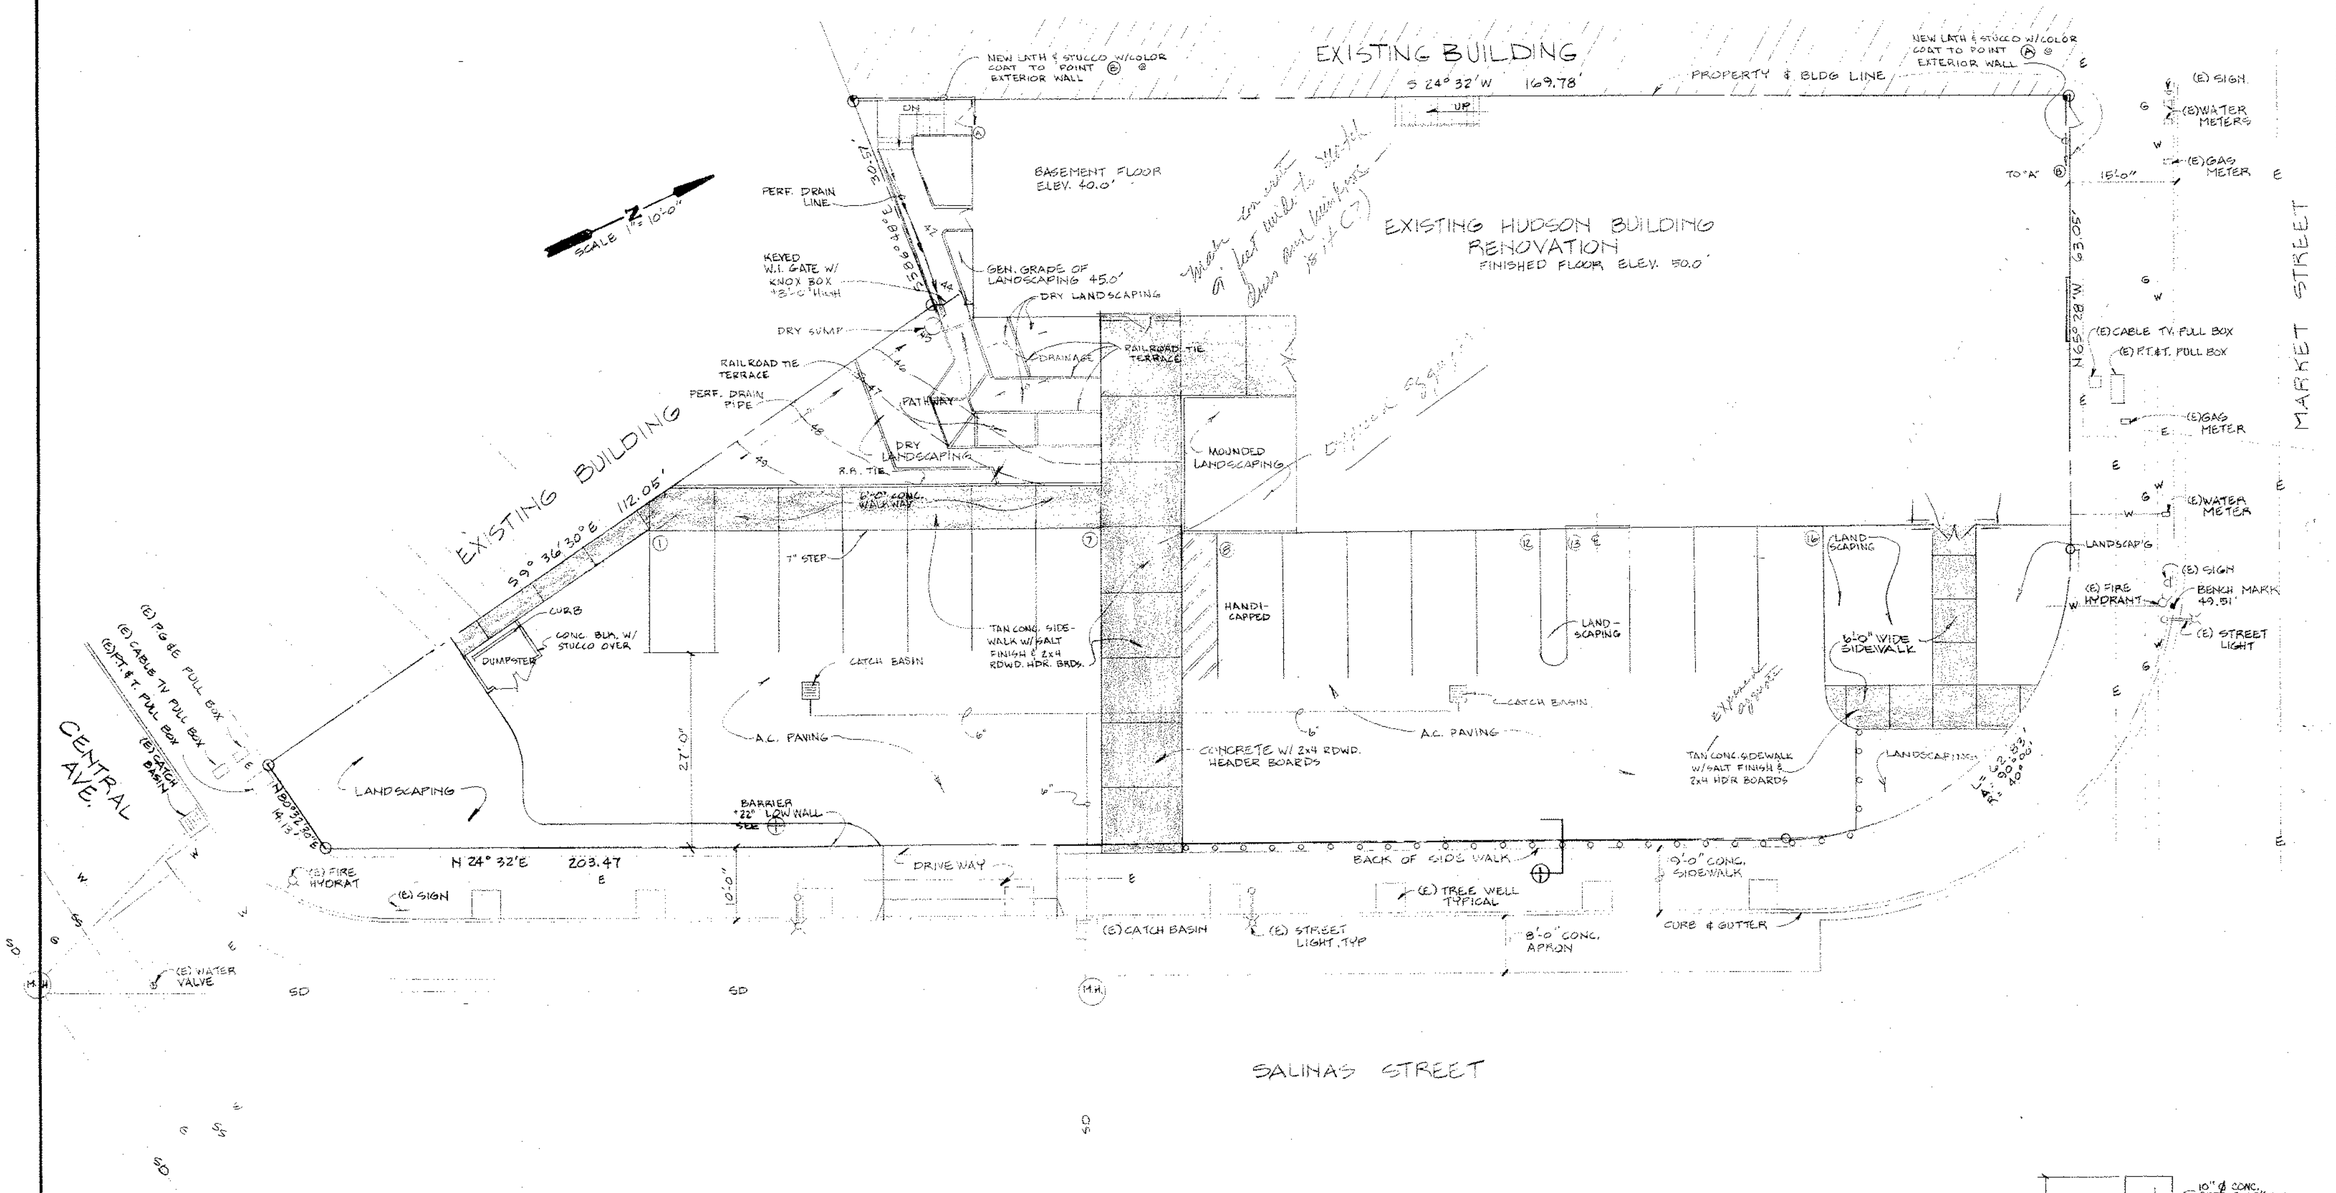

SITE PLAN
SCALE 1" = 10'-0"

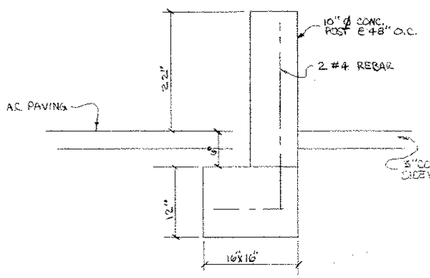

1/1 CONC. BARRIER
SCALE 1" = 1'-0"

REVISIONS	BY

AUSONIO CONSTRUCTION INC.
10999 POMBER ST. • CASTROVILLE, CA 95012
(408) 633-3371 • (408) 724-8988
STATE LICENSE NO. 390986

DATE:

HUDSON BUILDING RENOVATION
15 WEST MARKET STREET
SALINAS, CA

Date 7 MAY 94
Scale AS NOTED
Drawn JG/CA, MO
Job
Sheet