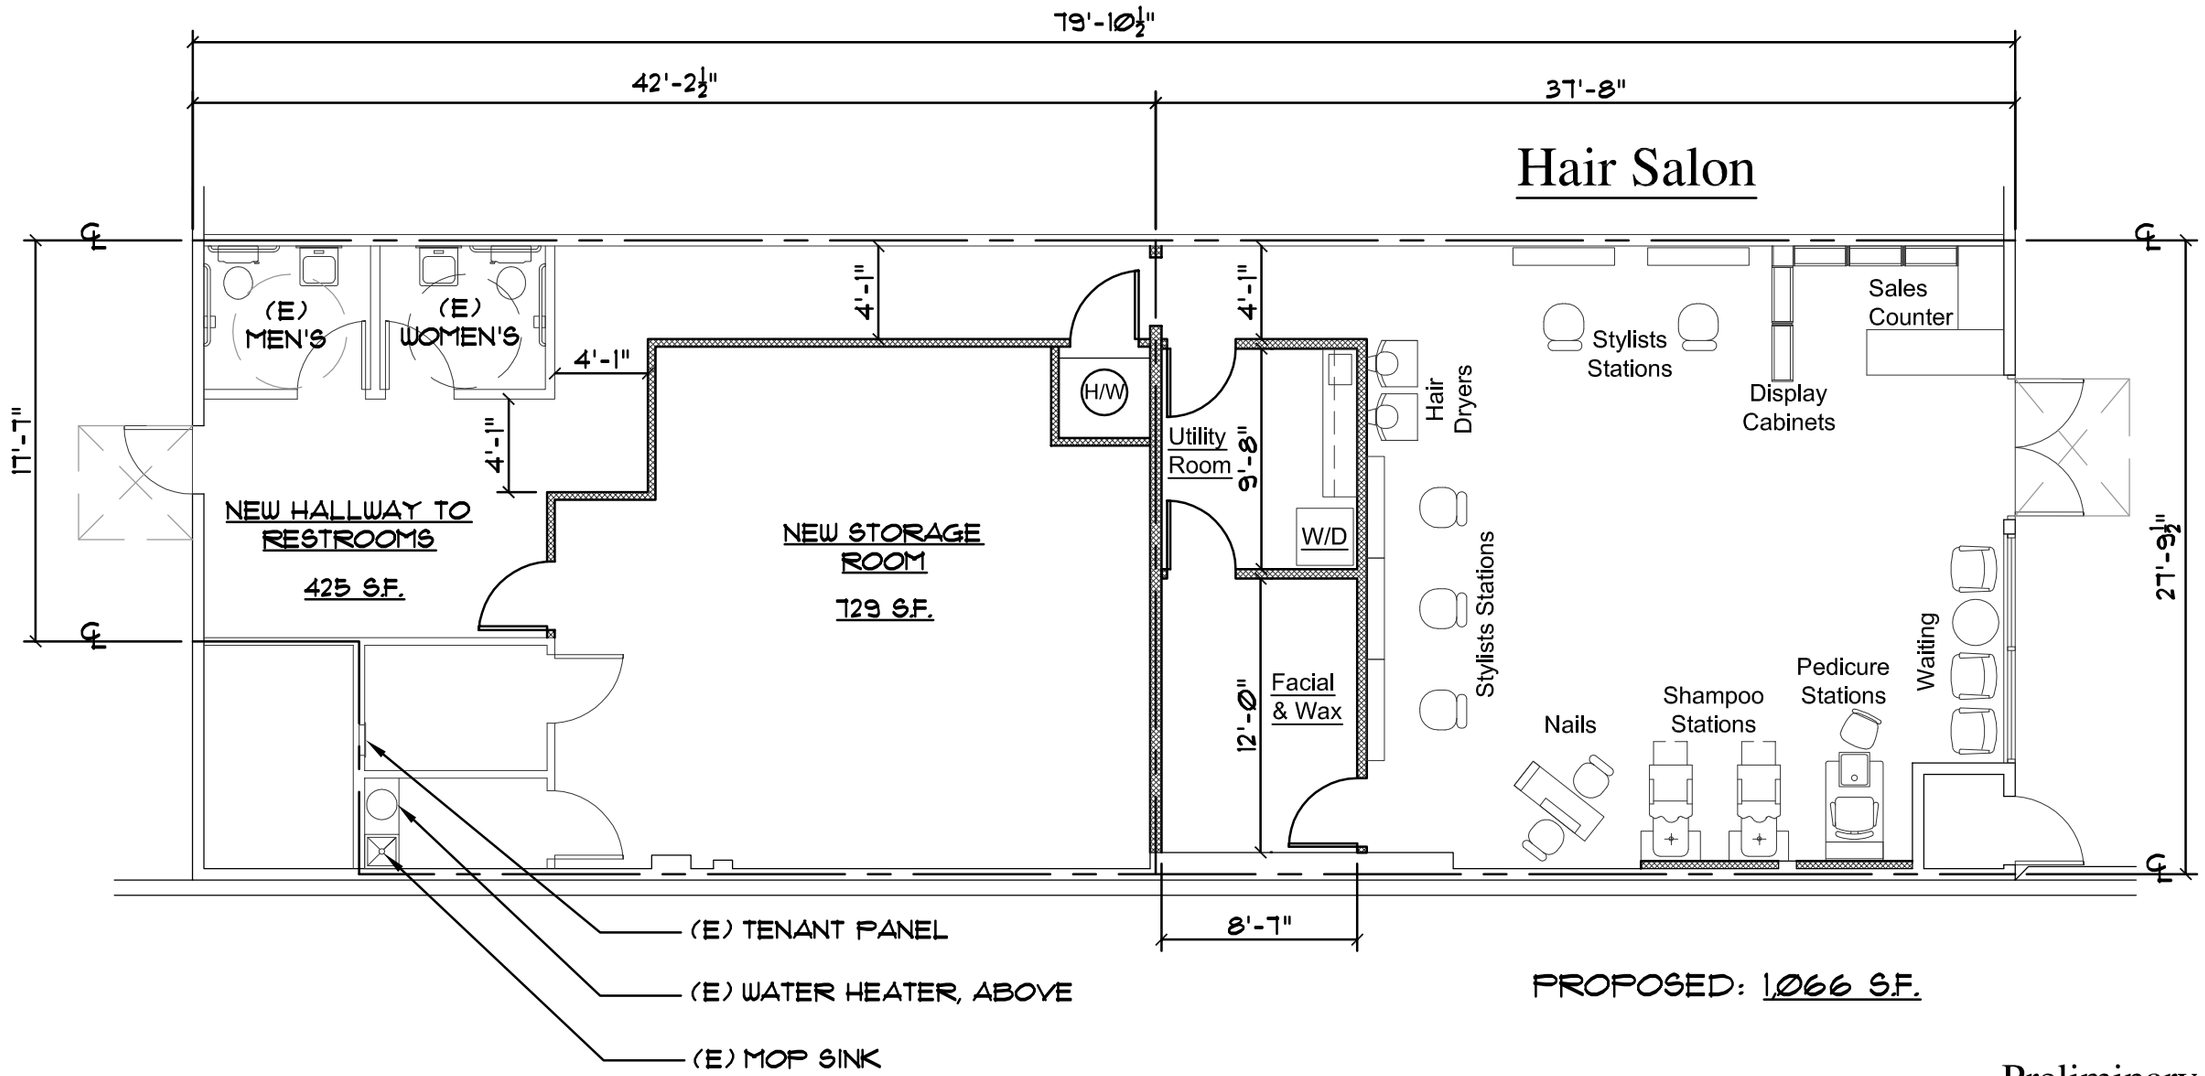

Preliminary #4

DE KLEER + ASSOCIATES incorporated
3001 I Street, Suite 100 Sacramento, CA 95816 916.731.4726 Fax 916.731.4916

PROPOSED LEASING PLAN

HAIR SALON

SCALE: 1/8" = 1'-0"

July 28, 2009

Suite 3340-A
Princeton Plaza

San Pablo Dam Road
San Pablo, California