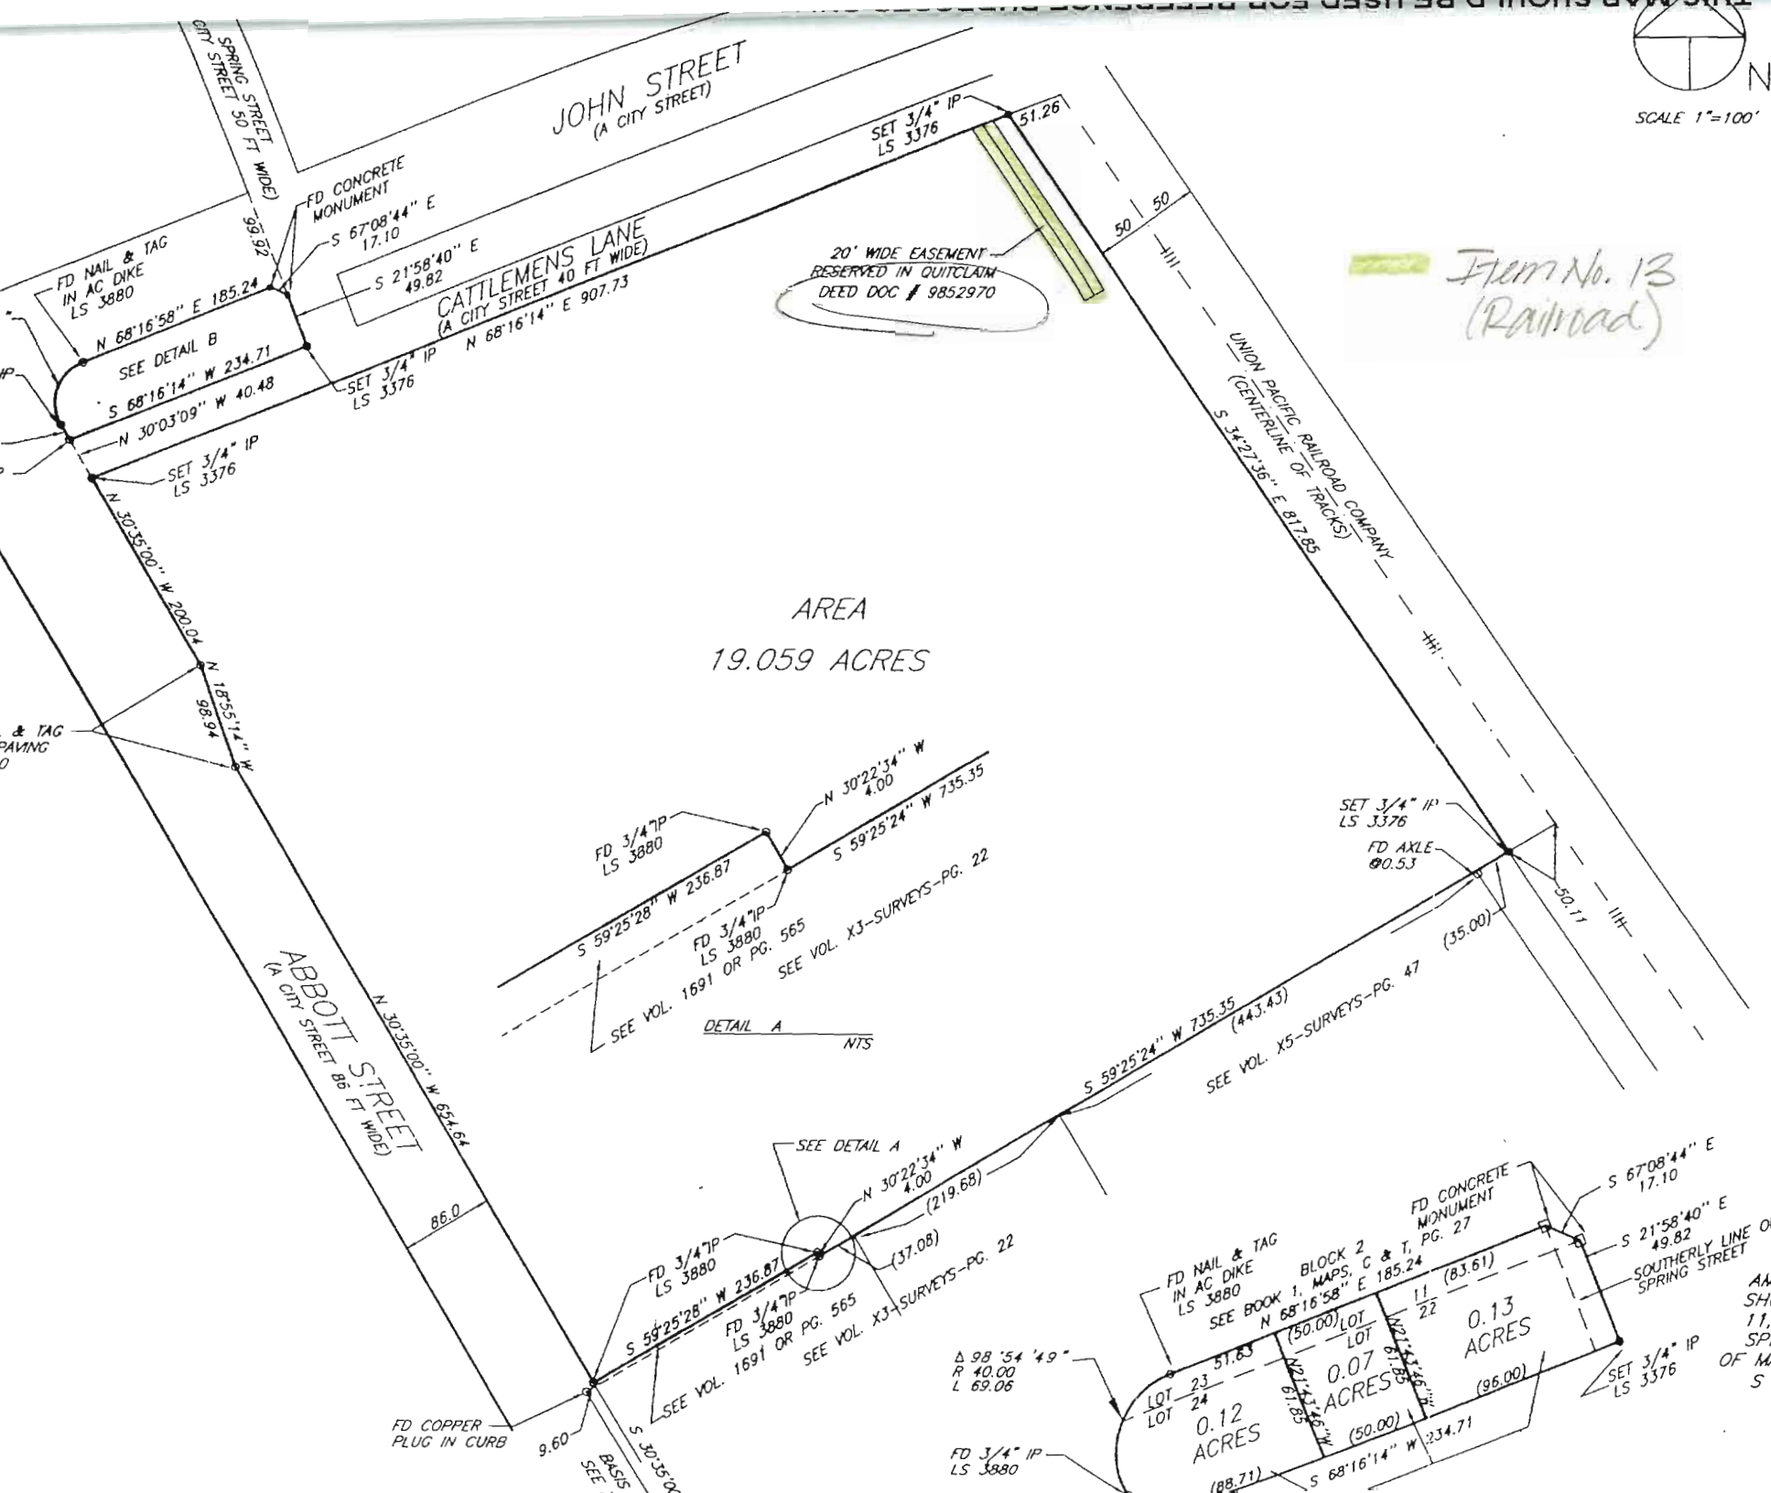

THE BEARING OF S 30°35'00" E AS SHOWN BETWEEN FOUND MONUMENTS SHOWN ON THAT MAP RECORDED AUGUST 13, 1982 IN VOLUME X3 OF SURVEYS AT PAGE 22 WAS USED AS THE BASIS OF BEARINGS SHOWN ON THIS MAP.

LICENSED LAND SURVEYOR
GORDON BRIAN LEWIS
Exp. 6-30-
No. 3376
STATE OF CALIFORNIA

SURVEYOR'S STATEMENT

THIS MAP CORRECTLY REPRESENTS A SURVEY MADE BY ME OR UNDER MY DIRECTION IN CONFORMANCE WITH THE REQUIREMENTS OF THE LAND SURVEYOR'S ACT AT THE REQUEST OF THE UNI-KOOL PARTNERS ON APRIL 2000

Gordon B. Lewis

GORDON B. LEWIS
PLS 3376, LIC EXP. 6-30-2004

COUNTY SURVEYOR'S STATEMENT

THIS MAP HAS BEEN EXAMINED IN ACCORDANCE WITH SECTION 8766 OF THE LAND SURVEYOR'S ACT THIS 20th DAY OF September, 2001.

COUNTY SURVEYOR

Michael K. Welch

MICHAEL K. WELCH, L.S. 3485 Exp 6-30-04
DEPUTY COUNTY SURVEYOR

LICENSED LAND SURVEYOR
MICHAEL K. WELCH
L.S. 3485
Exp. 6-30-04
STATE OF CALIFORNIA

LEGEND AND NOTES:

DISTANCES SHOWN ARE IN FEET AND DECIMALS THEREOF.

--o-- FOUND MONUMENT AS NOTED.
--•-- SET 3/4" IRON PIPE TAG P.L.S #3376. UNLESS OTHERWISE NOTED.
(----) INDICATES RECORD DATA

RECORDER'S STATEMENT

FILED THIS 25TH DAY OF SEPT, 2001

AT 9:51 A.M. IN VOLUME 25 OF

SURVEYS AT PAGE 17 AT

THE REQUEST OF GORDON B. LEWIS

COUNTY RECORDER, JOSEPH F. PITTA

DEPUTY

FEE $7.00

2001 080872

AMENDED

RECORD OF SURVEY

AMENDING RECORD OF SURVEY VOLUME 24, SURVEYS, AT PAGE 25 SHOWING BOUNDARY LINES OF PARCELS. BEING A PORTION OF LOTS 11, 22, 23, 24, AND A PORTION OF SPRING STREET, BLOCK 2, IN SPRING AND ABBOTTS ADDITION TO SALINAS CITY SHOWN IN BOOK 1 OF MAPS OF CITIES AND TOWNS AT PAGE 27, AND THE CORRECTION TO S 59°25'24" W THE SOUTH EASTERLY BOUNDARY, ALL RECORDS OF MONTEREY COUNTY, CALIFORNIA

PREPARED FOR
THE UNI-KOOL PARTNERS